
THE PROPOSED ESTABLISHMENT OF MAKWARELA STUDENT ACCOMMODATION ON PORTION 1 OF ERF 4926 MAKWARELA EXT 3 IN THE THULAMELA LOCAL MUNICIPALITY OF LIMPOPO PROVINCE

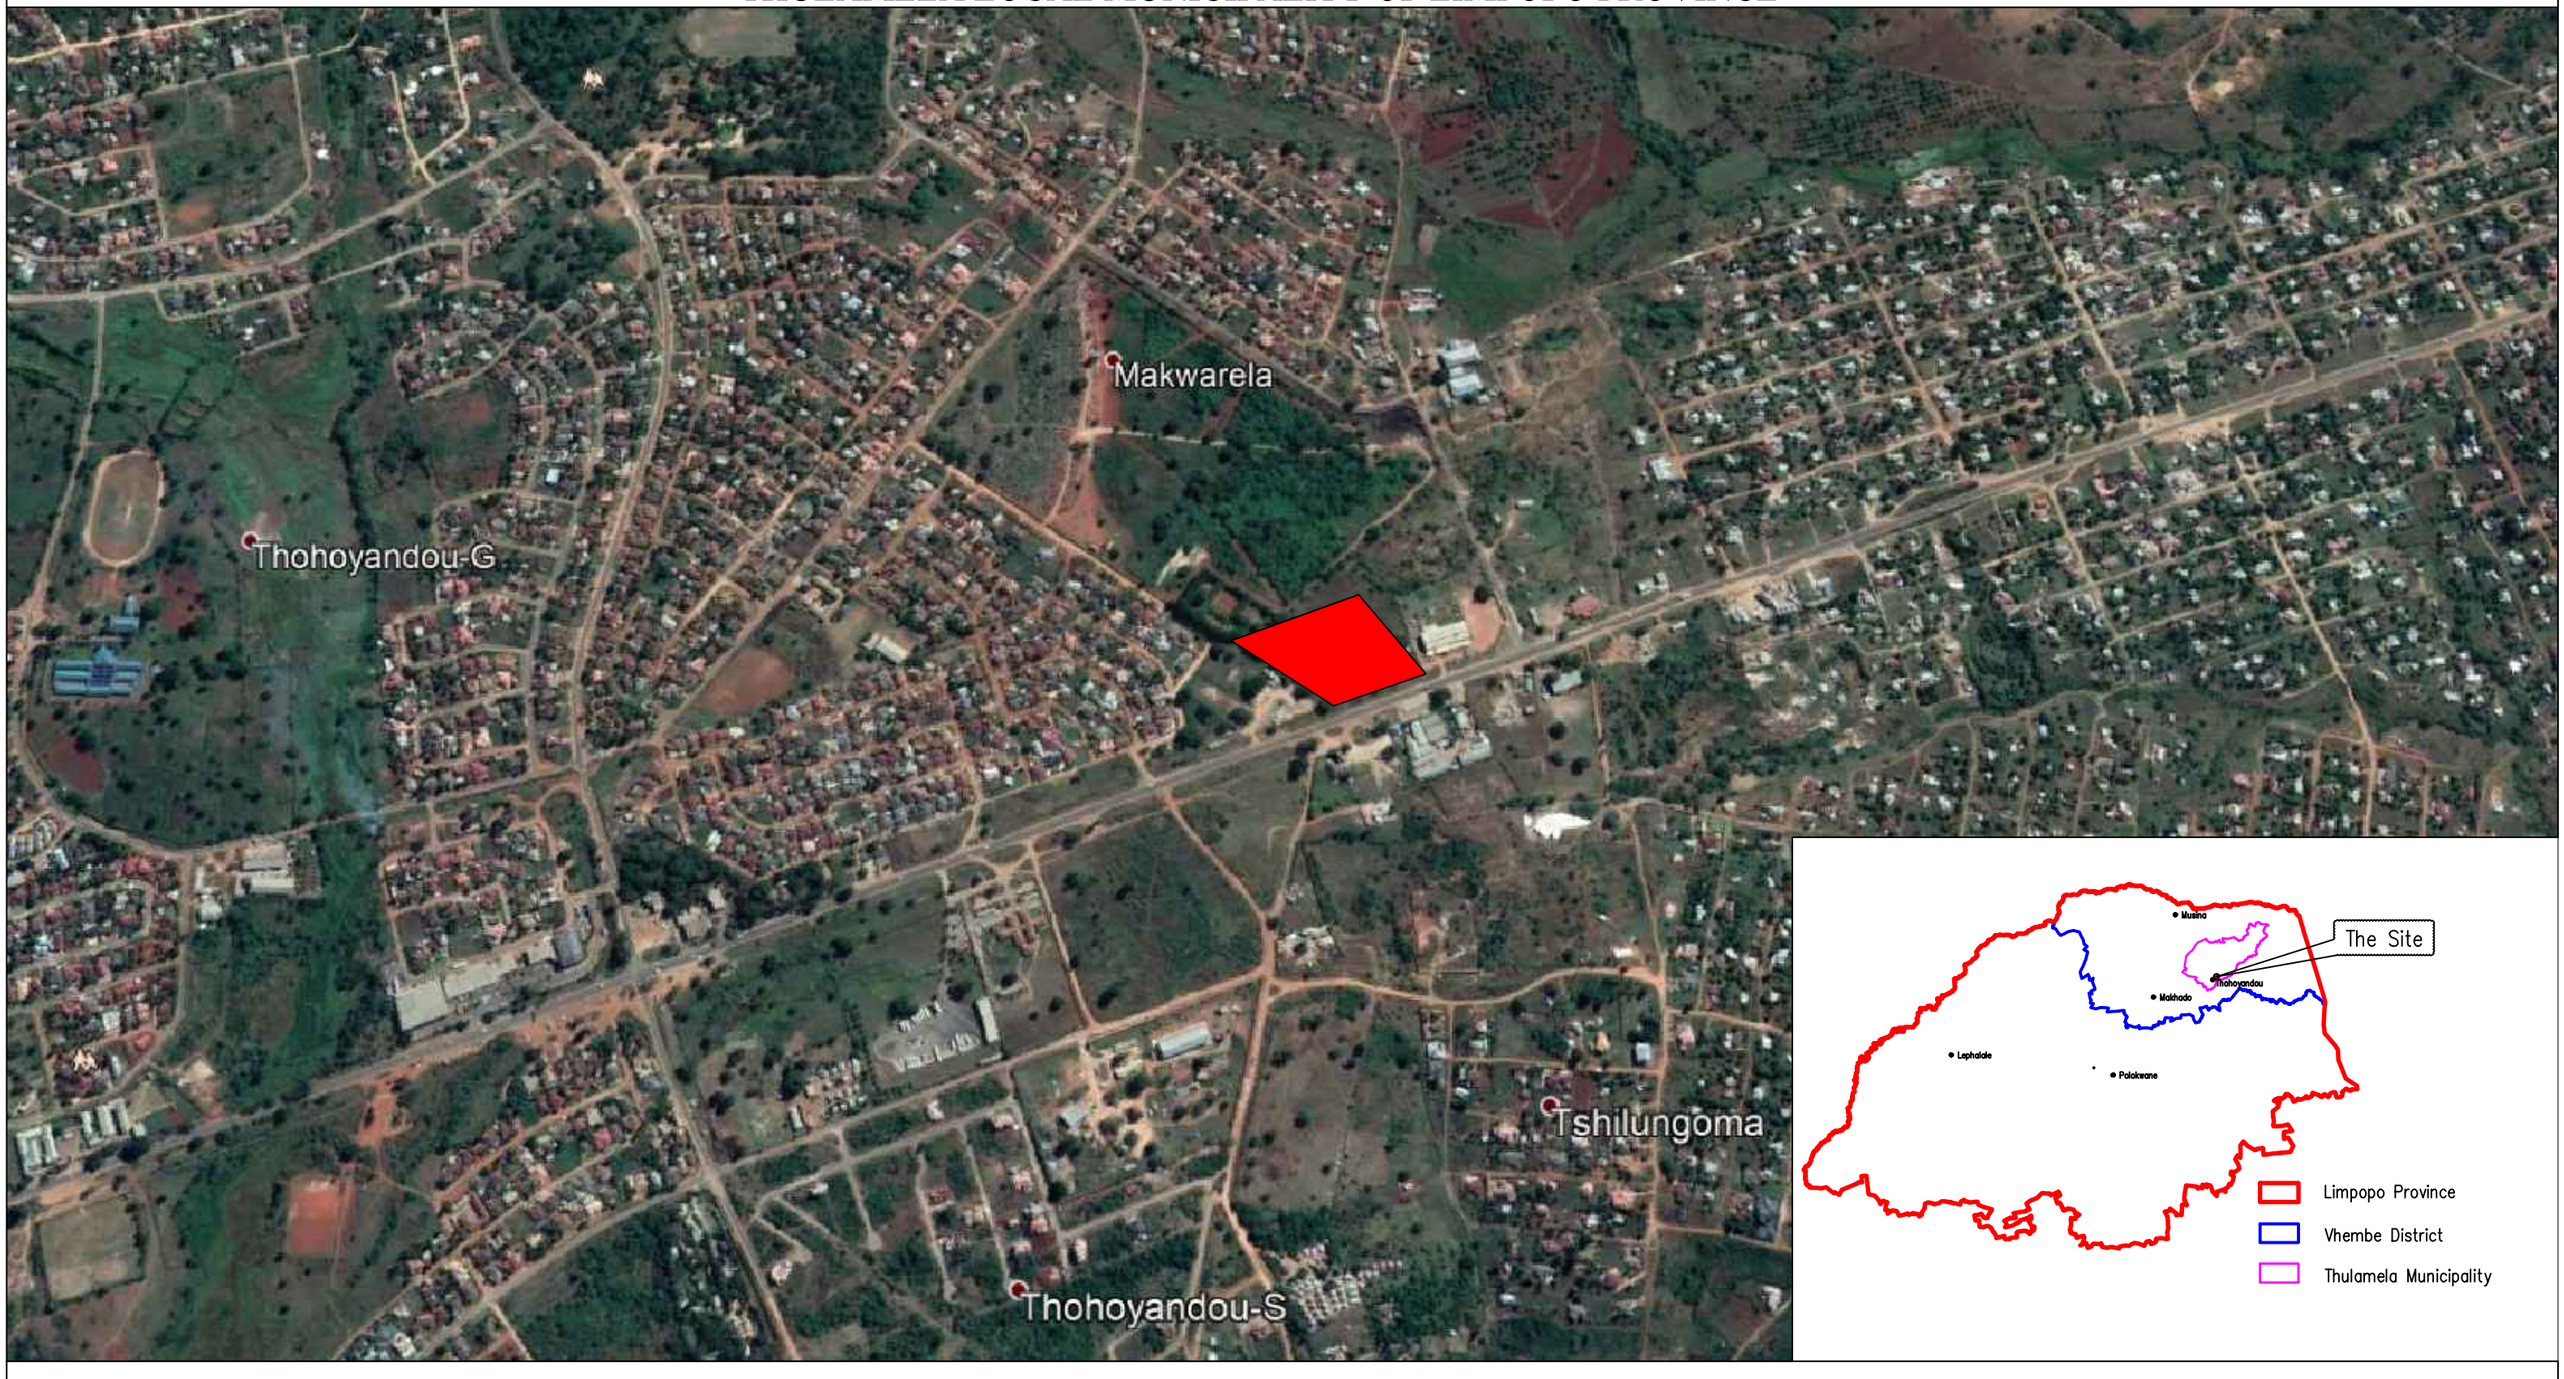

MUTESAL CONSULTING (PTY) LTD

The Site
Erf 4926 Makwarela Ext 3

Scale 1:50 000

Date: 23 October 2018

LOCALITY MAP

0 2000 4000 Meters

GPS COORDINATES

Latitude: 22°58'4.31"S

Longitude: 30°29'58.77"E