
Basic assessment process for the Proposed Adamayview Outfall Sewer Upgrade in the City of Matlosana Municipality of the Dr Kenneth Kaunda District of the North West Province.

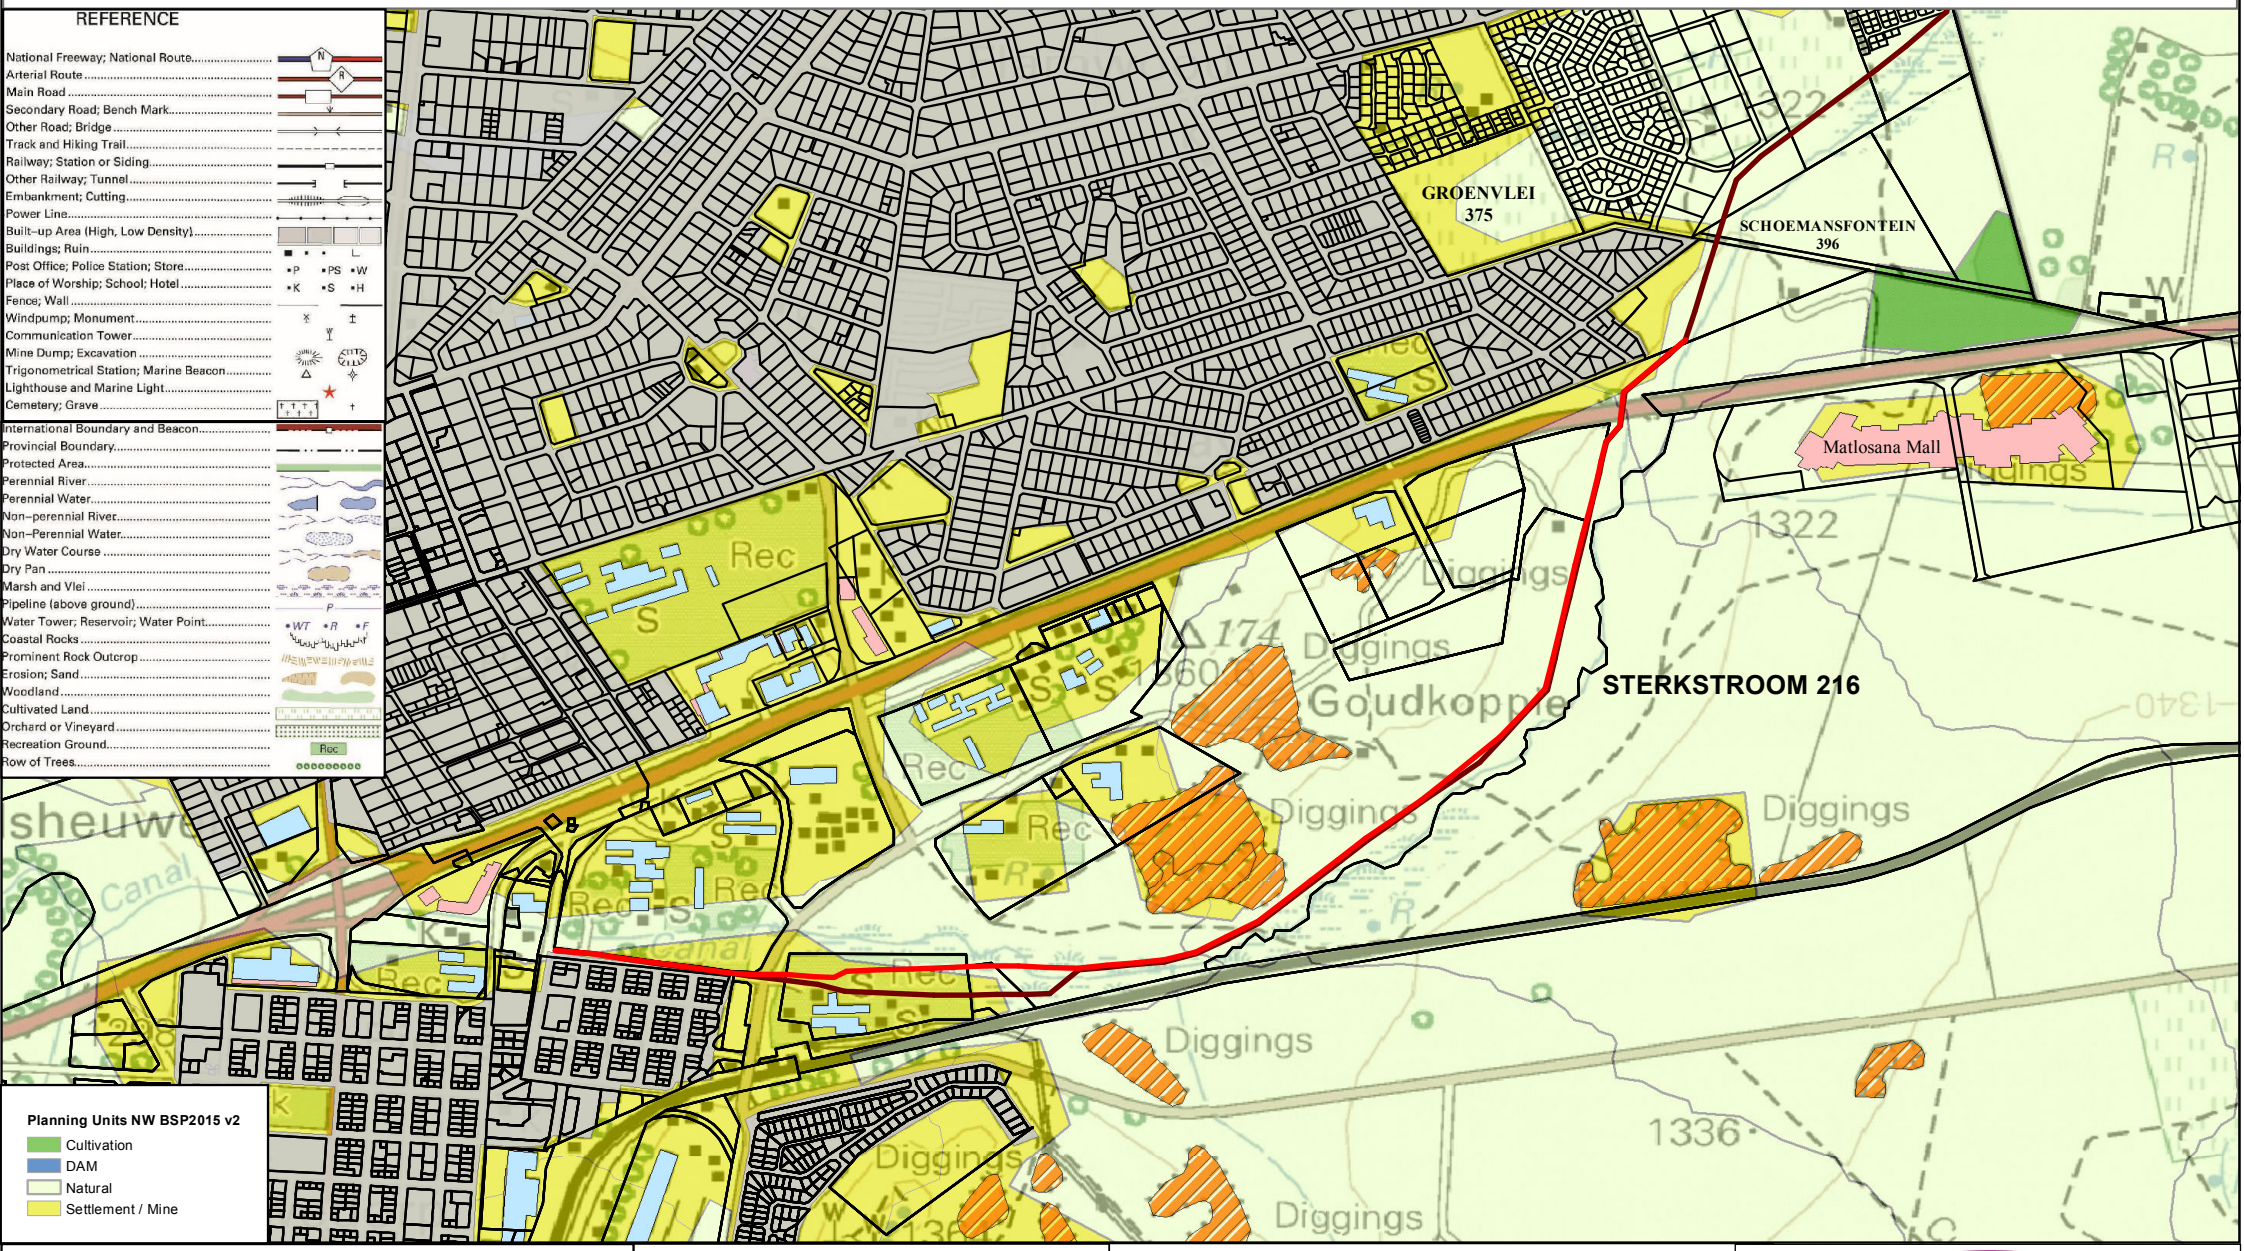

Legend

- Proposed (1050) pipelines
- Exisiting Outfall
- Cadastre Outline
- HIGH URBAN DENSITY
- Buildings - NGI
- Buildings - OSM
- Physical Landform - Artificial

Layout Plan

Data Source: NGI

Date: 12 SEPTEMBER 2017

Projection: Transverse Mercator

Datum: WGS 84

Scale: 1:20 000

0 205 410 820 1 230 Meters

Lambeu Consulting and Training Services (Pty) Ltd
Fax: +27 (0) 86 219 9008; **Tell**: +27 (0) 11 069 6527
Cell: +27 (0) 76 703 9447; **Website**: www.lambeu.co.za
Email: mashudu@lambeu.co.za/ info@lambeu.co.za
2239 Noordwyk Ext 51, 8th Street, Noordwyk, 1687.
PO Box 214, Noordwyk, 1687